DO NOT SCALE THIS DRAWING. IF IN DOUBT – ASK?

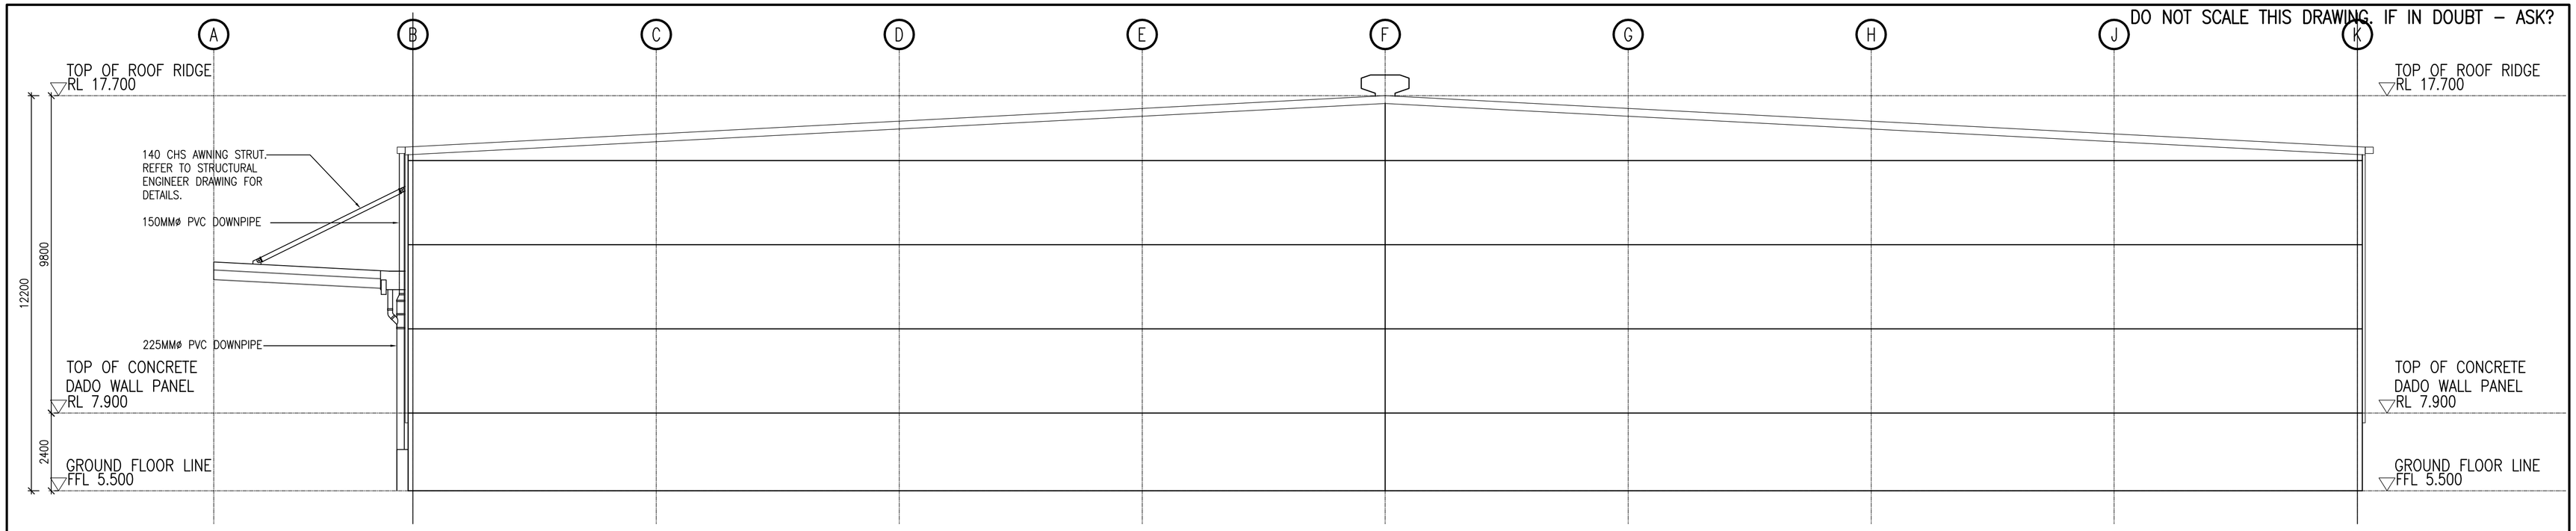

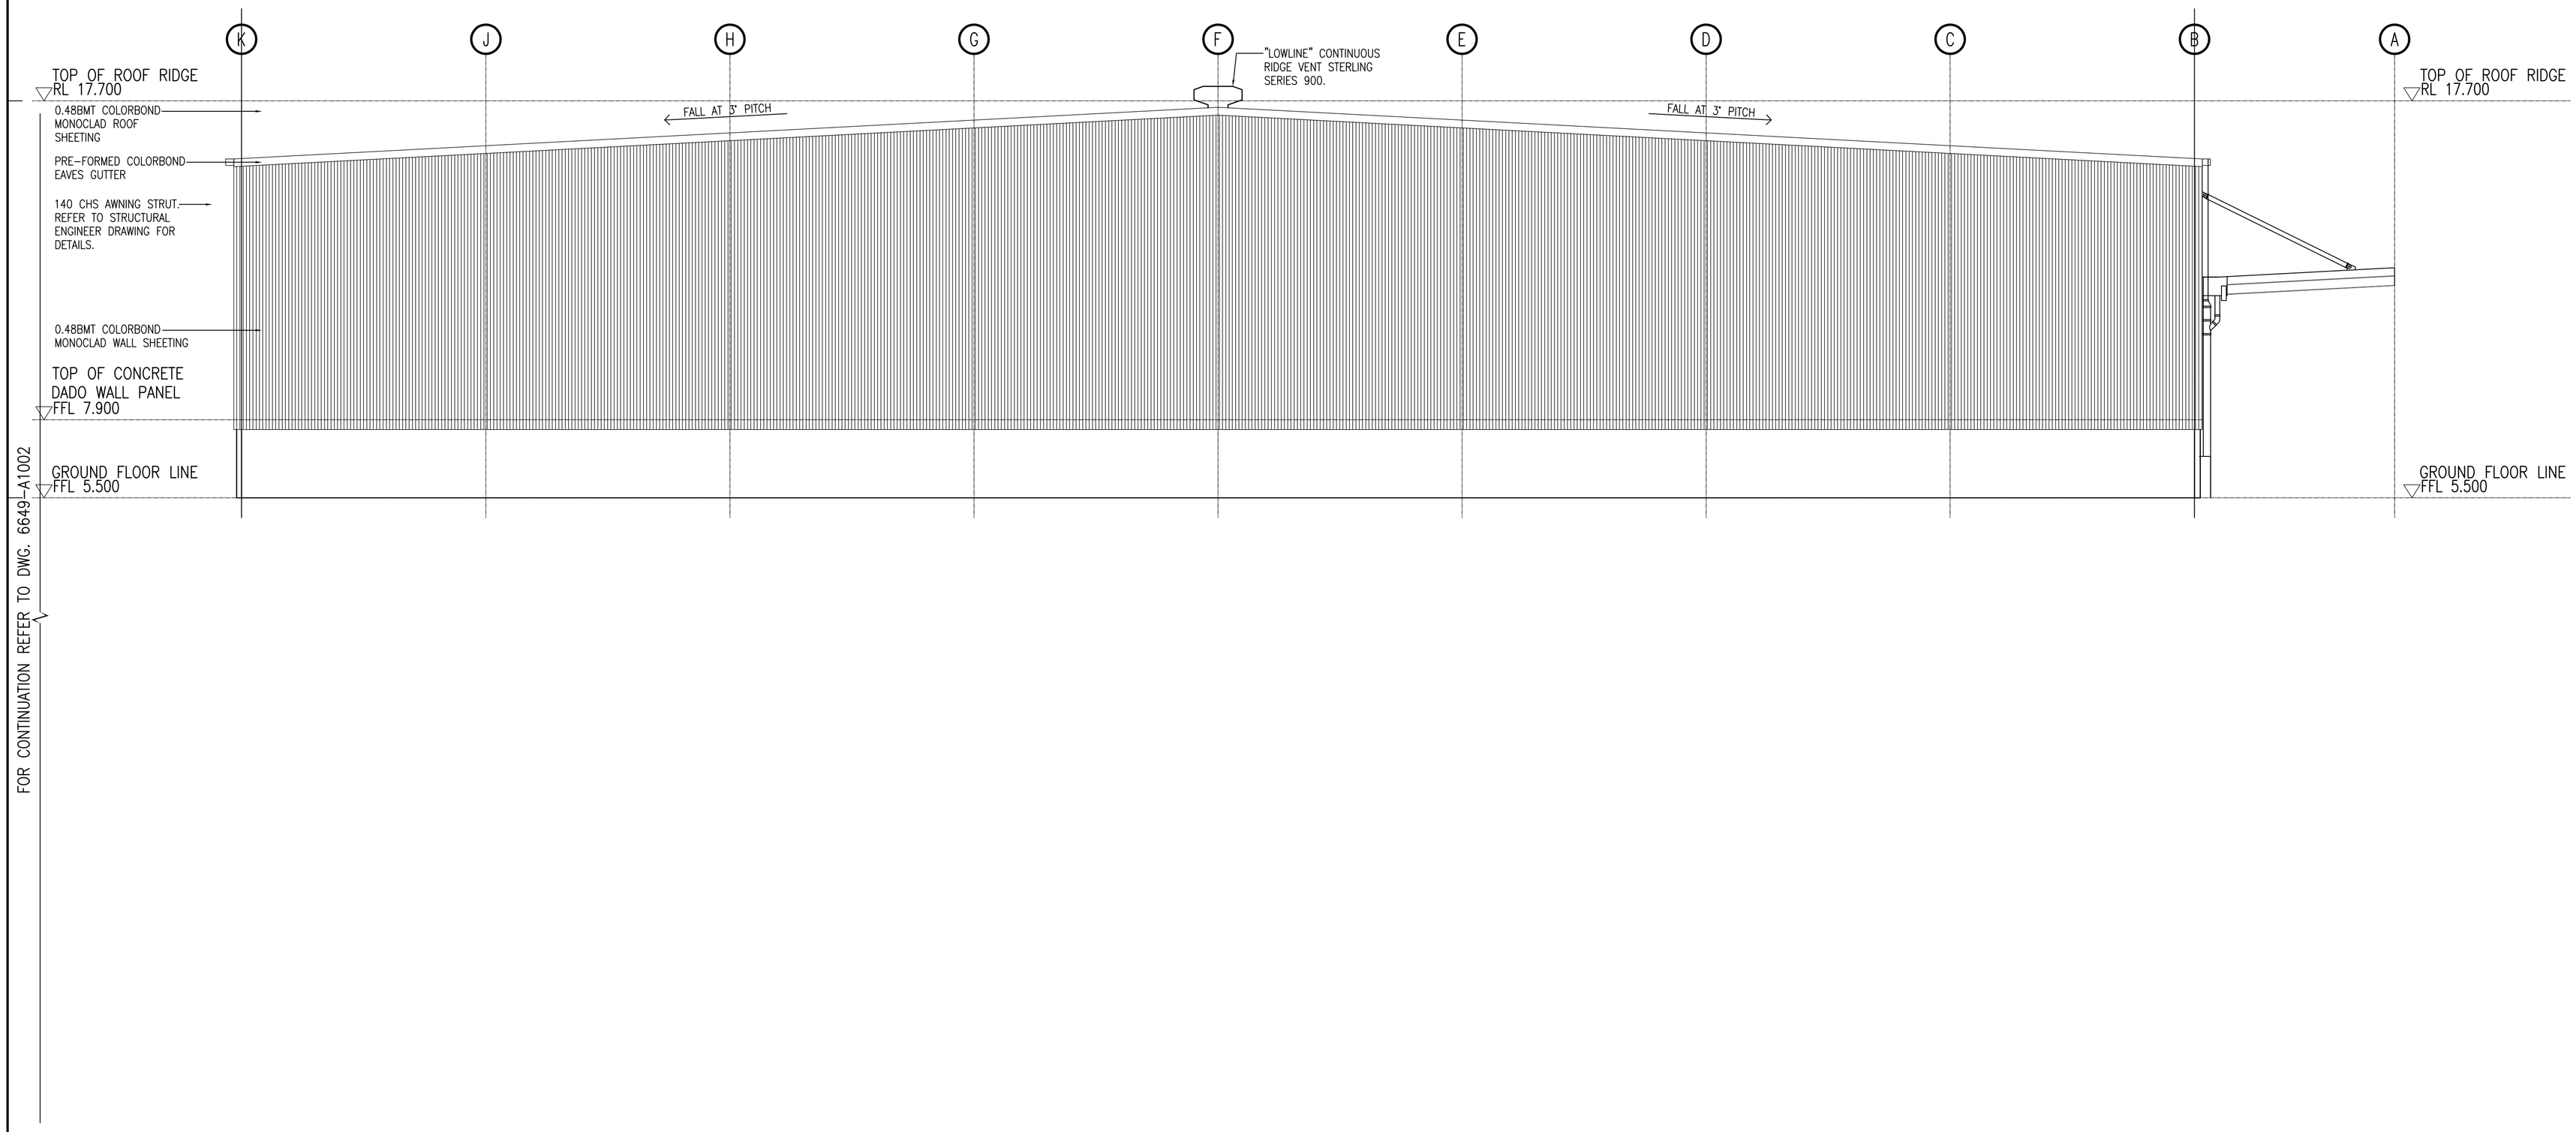

Issue	Details	Drawn	Date
A	??????????	??	00.00.00

Project:
INSIGHT BURNSIDE ROAD
146–154 BURNSIDE ROAD, ORMEAU QLD4 4208

Drawing Title:
ELEVATIONS & SECTIONS
SHEET 3 OF 4

mcVeigh consultants
people adding value

Australian Steel Institute
Design Award Winner
QLD 2005
ABN: 50 096 803 922
PTY LTD ACN: 096 803 922
65 Doggett Street
Newstead QLD 4006
PO Box 2401
Fortitude Valley QLD 4006
Ph 07 3252 0688
Fax 07 3252 0711

Drawing No. 6649–A22/A
Scale: (A1) 1:100
Checked: NM
Approved: NM